100i20 MTL or CO Against Wall

For 100ARi20MTL, 100ARiCO20, 100MNDi20MTL, 100MNDiCO20, 100PSi20MTL, 100PSi20CO, 100TRi20MTL, 100TRiCO20, 100PSSiMTL, 100PASiMTL

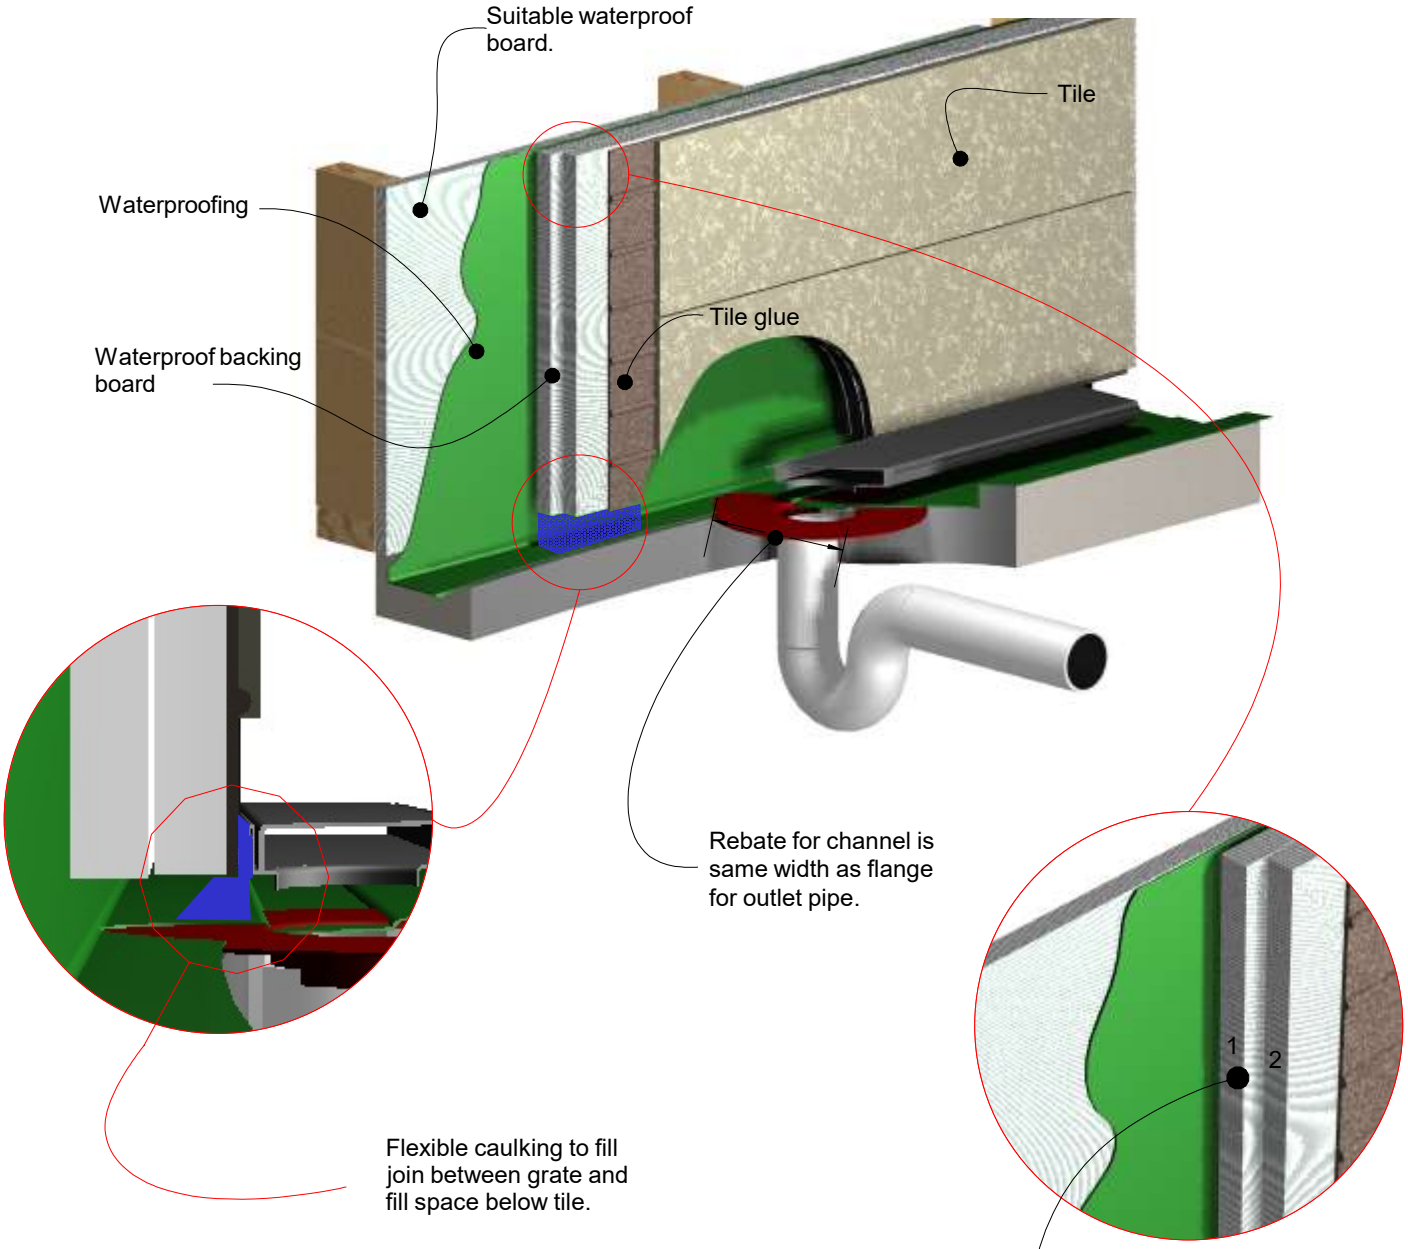

NOTE, due to the diameter of leak control or puddle flanges up to two layers of waterproof backing board or villa board may be needed to pack out wall before tiling.

Copyright 1989-2020 Stormtech Pty Ltd

This drawing is the intellectural property of STORMTECH Pty Ltd. subject to change without notice.

Drawings are not to scale. Use dimensions shown.

Patent number: 733361

e info@stormtech.com.au, w www.stormtech.com.au

100i20MTL804022020MTL